FRONT ELEVATION

REAR ELEVATION

PRESENTATION DRAWINGS

REVISIONS			
NO.	REVISED PLAN	DATE	BY

07-20-A

BRYCE PARK LLC

PLAN B

ELEVATIONS

JWR Design, Inc.
104 Front Street
Lynden, WA 98264
(360) 354-0333

DRAWN D. SIMON
DATE 12-20-2007
SCALE N.T.S.
CHECKED J.W.R.
SHEET P1 OF P2

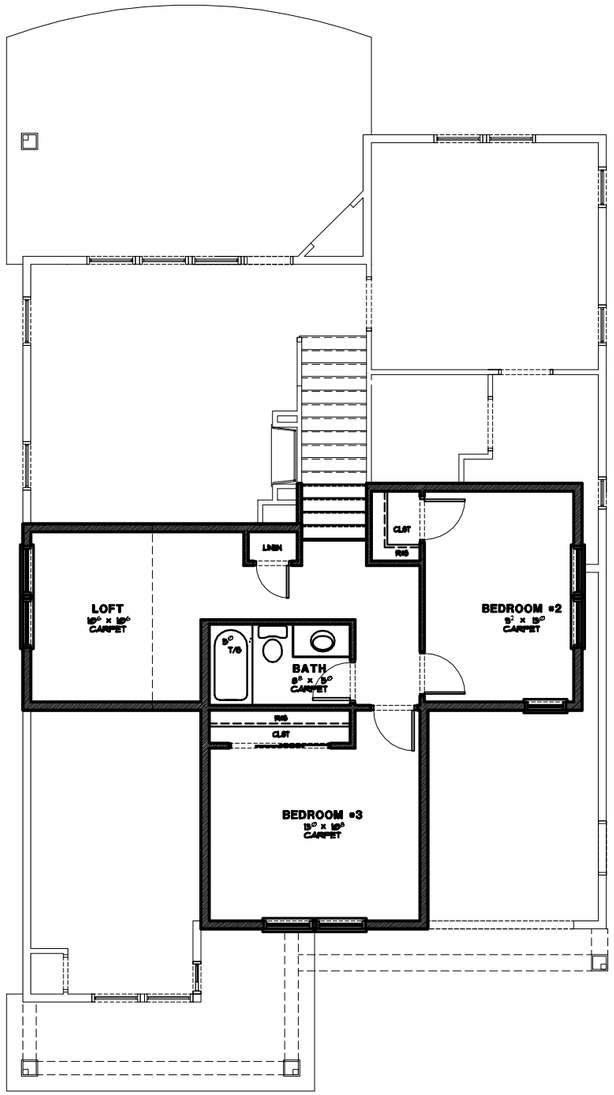

UPPER FLOOR PLAN

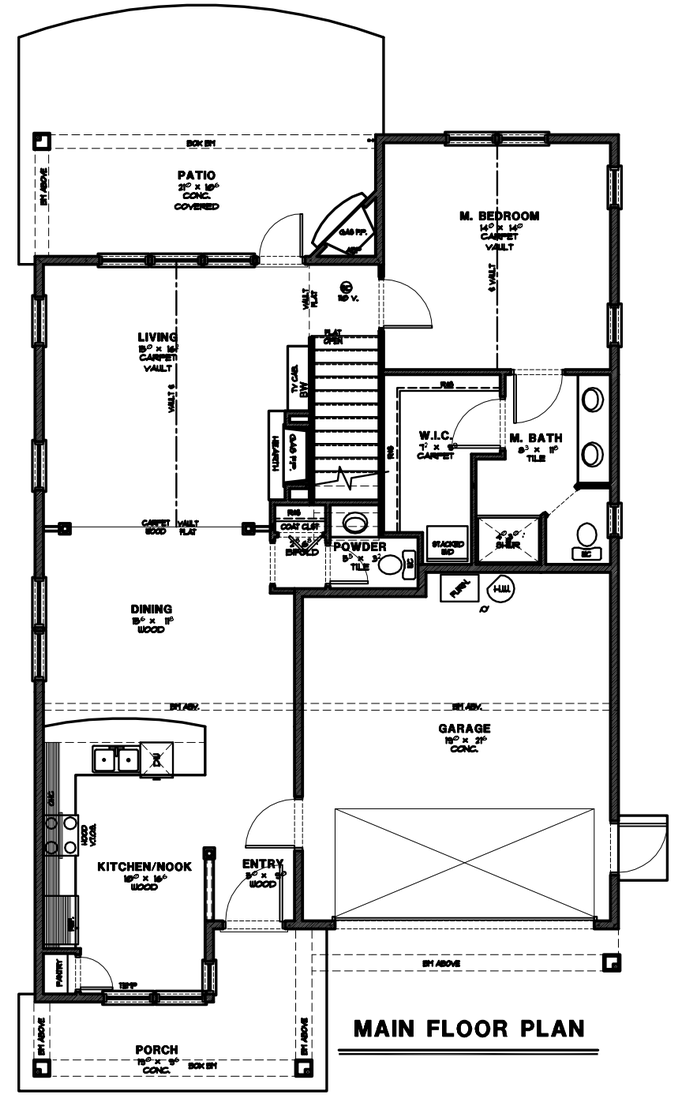

MAIN FLOOR PLAN

PRESENTATION DRAWINGS

SQUARE FOOTAGE	
MAIN FLR.	1293 S.F.
UPPER FLR.	614 S.F.
TOTAL	1883 S.F.
GARAGE	417 S.F.

REVISIONS	DATE	BY
REVISED PATIO	9/27/01	DRB

PLAN NAME: 07-20-A

BRYCE PARK LLC

MAIN AND UPPER FLOOR PLANS

PLAN B

JWR Design, Inc.
104 Front Street
Lynden, WA 98264
(360) 354-0333

DRAWN: D. SIMON
DATE: 12-20-2001
SCALE: N.T.S.
CHECKED: J.W.R.
SHEET: P2 OF P2