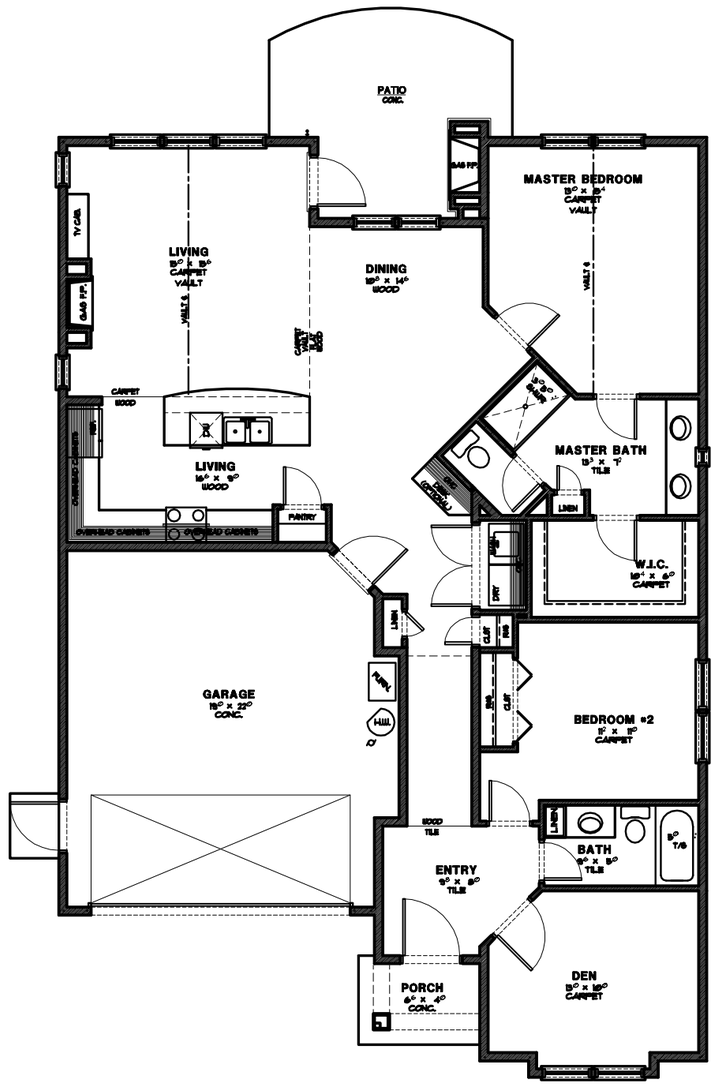

MAIN FLOOR PLAN

SQUARE FOOTAGE	
MAIN FLR.	1573 S.F.
GARAGE	450 S.F.

FRONT ELEVATION

REAR ELEVATION

PRESENTATION DRAWINGS

REVISIONS		DATE	BY
REVISED PER			

PLAN
01-124-A

BRYCE PARK LLC

ELEVATIONS AND FLOOR PLAN

PLAN D

JWR Design, Inc.
104 Front Street
Lynden, WA 98264
(360) 354-0333

DRAWN: D. SIMON
DATE: 12-20-01
SCALE: N.T.S.
CHECKED: J.W.R.
SHEET: P1 OF P1