FRONT ELEVATION

REAR ELEVATION

PRESENTATION DRAWINGS

REVISIONS	DATE	BY

PLAN
07-130

BRYCE PARK LLC

PLAN G

ELEVATIONS

JWR Design, Inc.
104 Front Street
Lynden, WA 98264
(360) 354-0333

DRAWN
D. SIMON
DATE
12-20-2007
SCALE
N.T.S.
CHECKED
J.W.R.
SHEET
P1 OF P2

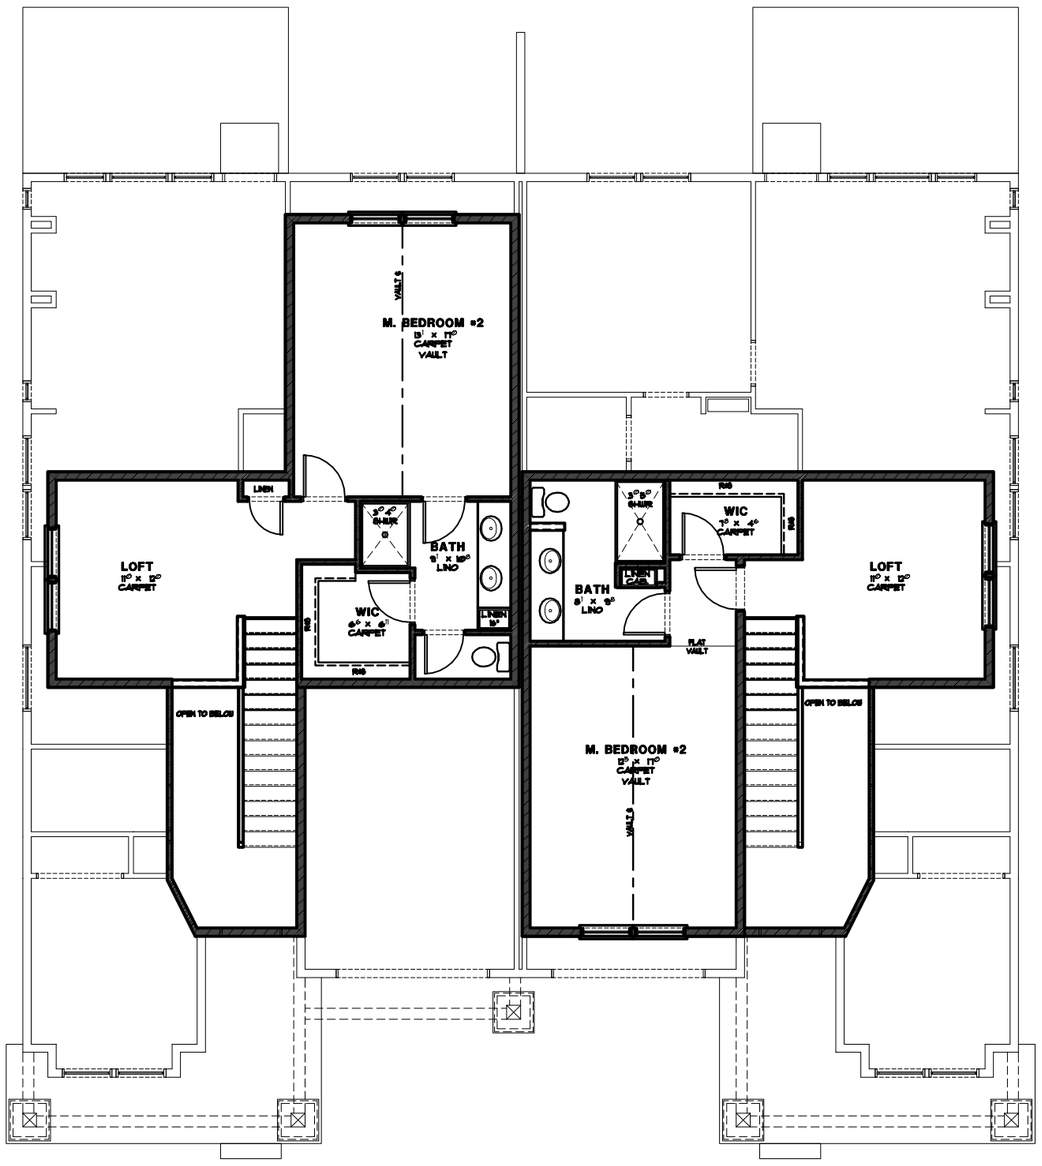

UPPER FLOOR PLAN

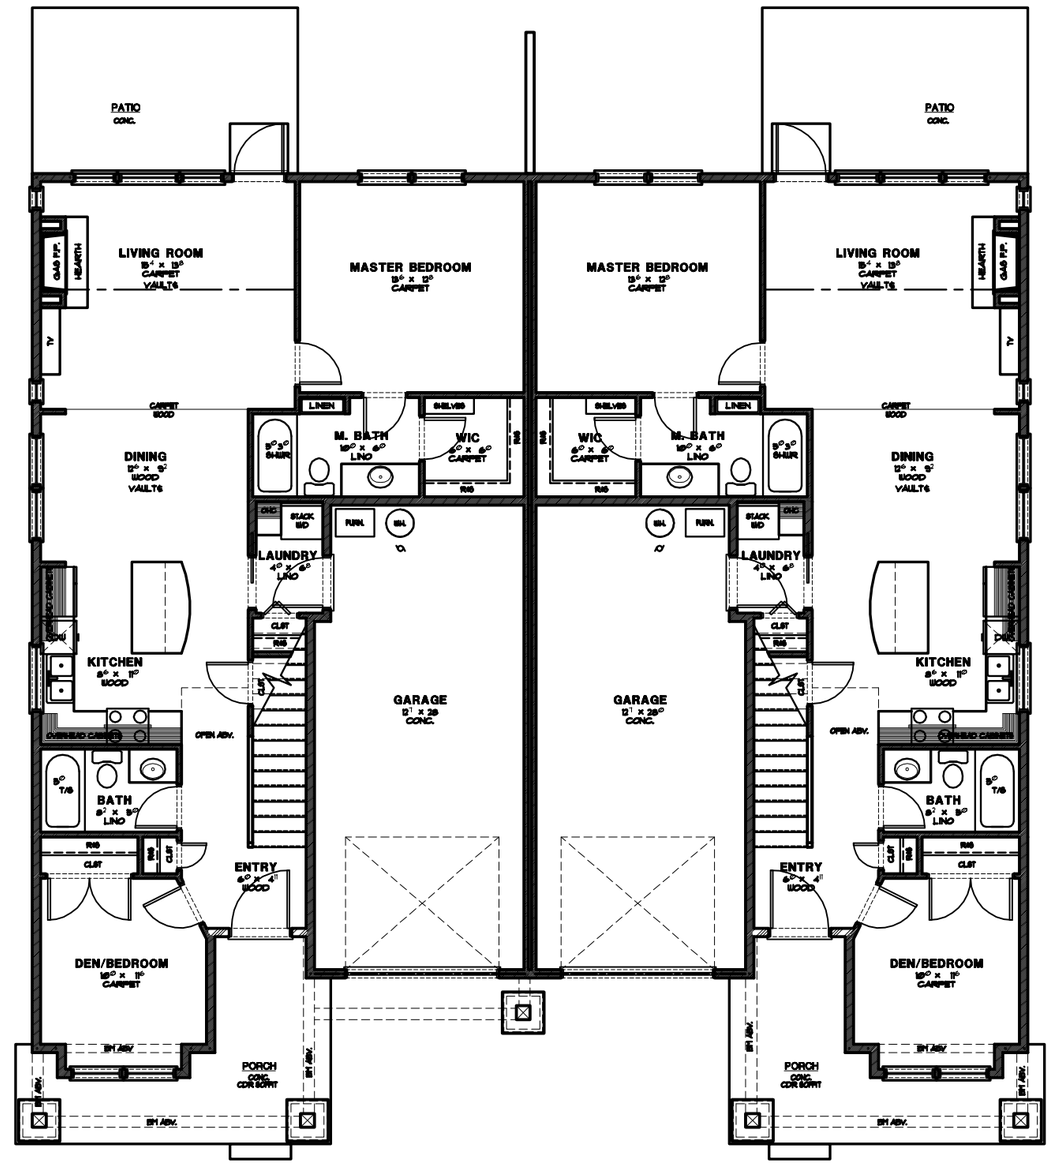

MAIN FLOOR PLAN

SQUARE FOOTAGE A	
MAIN FLR.	1138 S.F.
UPPER FLR.	574 S.F.
TOTAL	1712 S.F.
GARAGE	372 S.F.

SQUARE FOOTAGE B	
MAIN FLR.	1138 S.F.
UPPER FLR.	558 S.F.
TOTAL	1696 S.F.
GARAGE	372 S.F.

PRESENTATION DRAWINGS

REVISIONS	DATE	BY

PLAN
07-130

PLAN G

BRYCE PARK LLC

FLOOR PLANS

JWR Design, Inc.
104 Front Street
Lynden, WA 98264
(360) 354-0333

DRAWN: D. SIMON
DATE: 12-20-2007
SCALE: N.T.S.
CHECKED: J.W.R.
SHEET: P2 OF P2